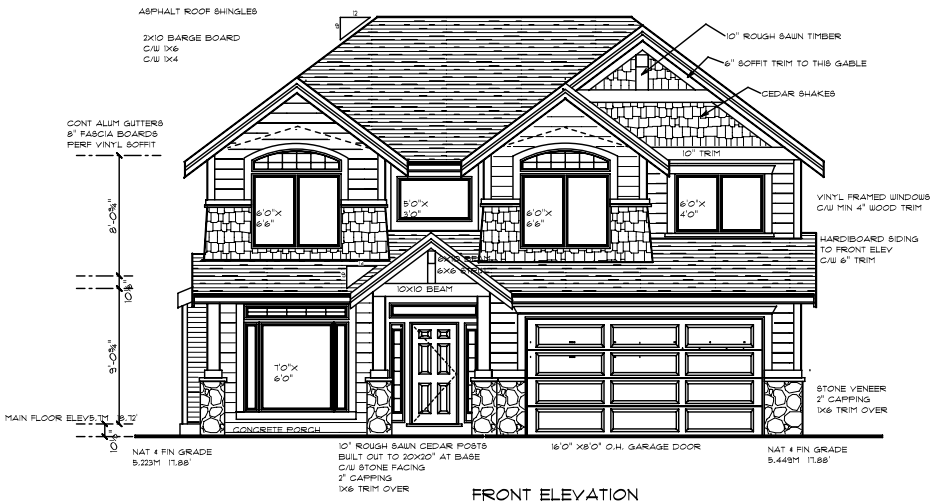

FRONT ELEVATION

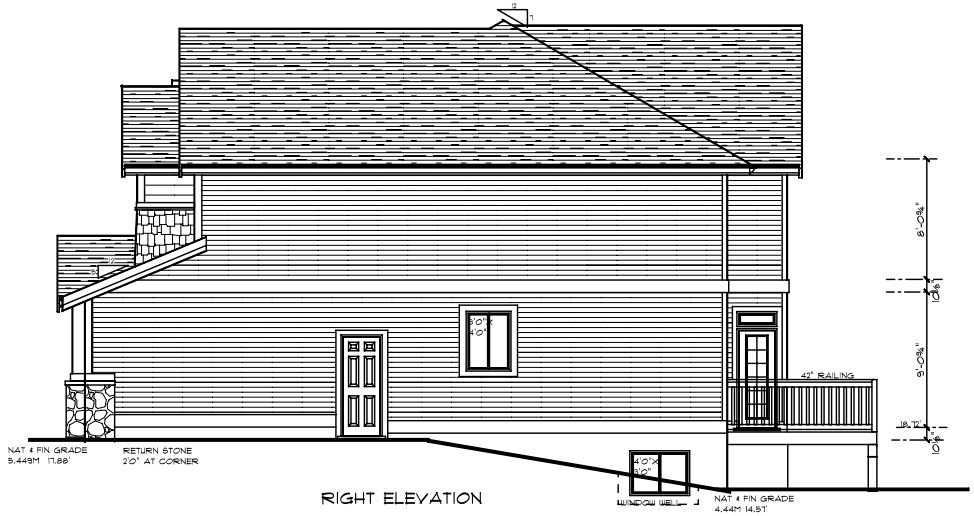

RIGHT ELEVATION

WALL AREA: 78.42 SQ.M. 811.84 SQ.FT.
LIMITING DISTANCE: 1.2M
ALLOWABLE OPENINGS: 8% = 6.03 SQ.M. 64.95 SQ.FT.
ACTUAL OPENINGS: 2.74 SQ.M. 29.53 SQ.FT.

RUSBOURNE DESIGN LTD.

201-22590 DEWDNEY TRUNK ROAD, MAPLE RIDGE, BC, V2X3J4;
TEL: (604) 476-1247 FAX: (604) 476-1249
HTTP://www.rusbournedesigns.com

PROJECT: LOT 2 CEDAR PORT COQUITLAM, B.C.

SHEET TITLE: FRONT & RIGHT ELEVATIONS

PLAN NUMBER: T8-4B-2329

SCALE: 1/4" = 1'-0"

DATE: December 19, 2007

CHECKED: BR

SHEET NO: OF 4

This drawing and the ideas depicted remain the exclusive property of Rusbourne Design Limited and may not be reproduced or used in any way in part without written approval.