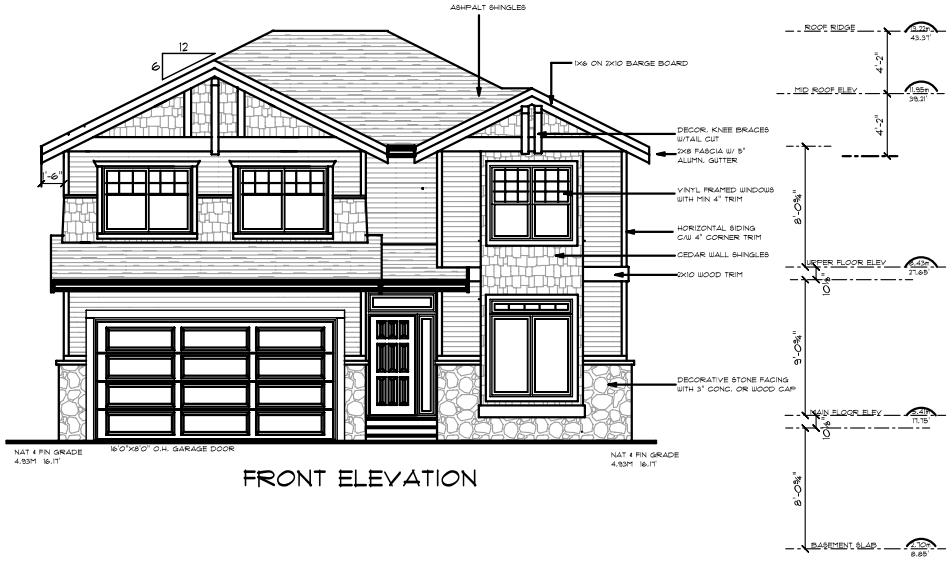

FRONT ELEVATION

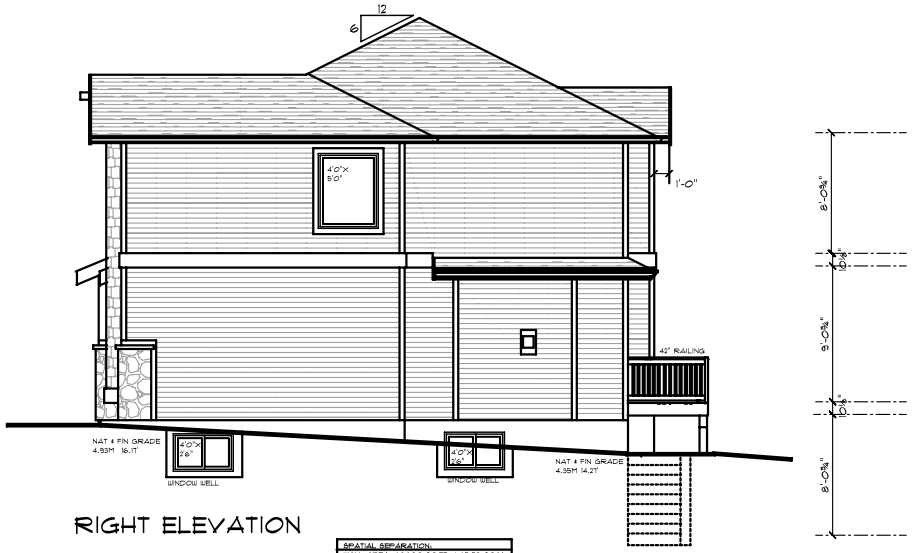

RIGHT ELEVATION

SPATIAL SEPARATION:
WALL AREA: 684.90 SQ.FT. / 65.98 SQ.M
L.D. = 3.94 FT. / 1.2 M
UPO ALLOWED: 7% - 47.94 SQ.FT.
UPO PROPOSED: 19.00 SQ.FT.

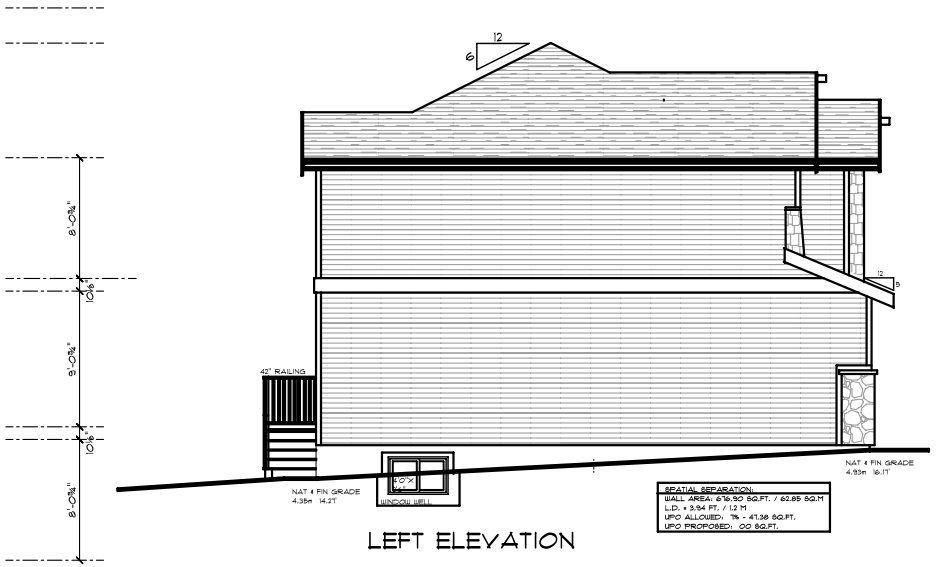

LEFT ELEVATION

SPATIAL SEPARATION:
WALL AREA: 676.50 SQ.FT. / 62.85 SQ.M
L.D. = 3.94 FT. / 1.2 M
UPO ALLOWED: 7% - 47.38 SQ.FT.
UPO PROPOSED: 00 SQ.FT.

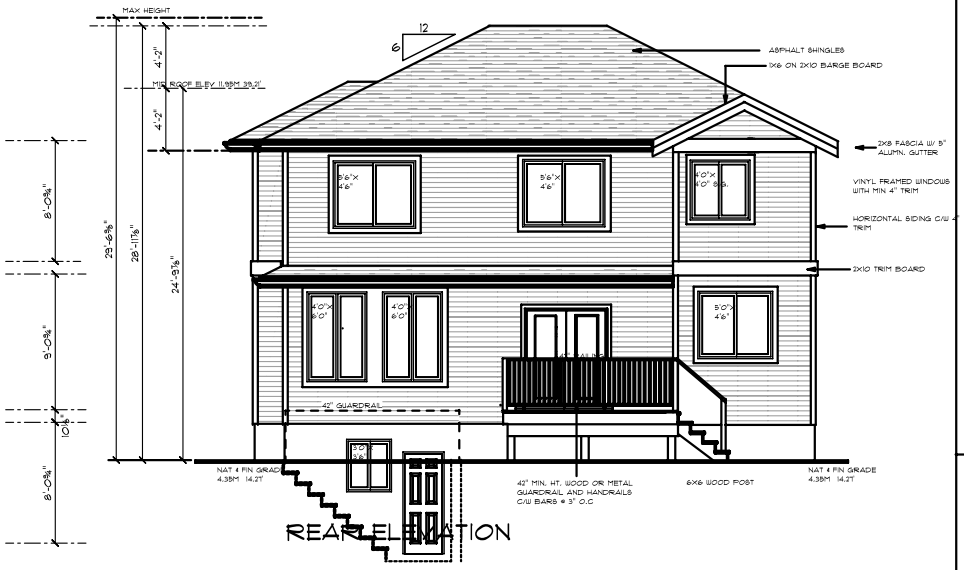

REAR ELEVATION

PLAN NUMBER: T9-4B- 1908

SCALE: 1/8" = 1'-0"

DATE: December 19, 2007

CHECKED: BR

SHEET NO: 1 OF 4

PROJECT: LOT 3 JOSEPH PLACE PORT COQUITLAM

SHEET TITLE: ELEVATIONS

This drawing and the ideas depicted remain the exclusive property of Rusbourne Design Limited and may not be reproduced in whole or in part without written approval.

RUSBOURNE DESIGN LTD.
201-22590 DEWDNEY TRUNK ROAD, MAPLE RIDGE, BC, V2X3J4:
TEL: (604) 476-1247 FAX: (604) 476-1249
HTTP://www.rusbournedesigns.com